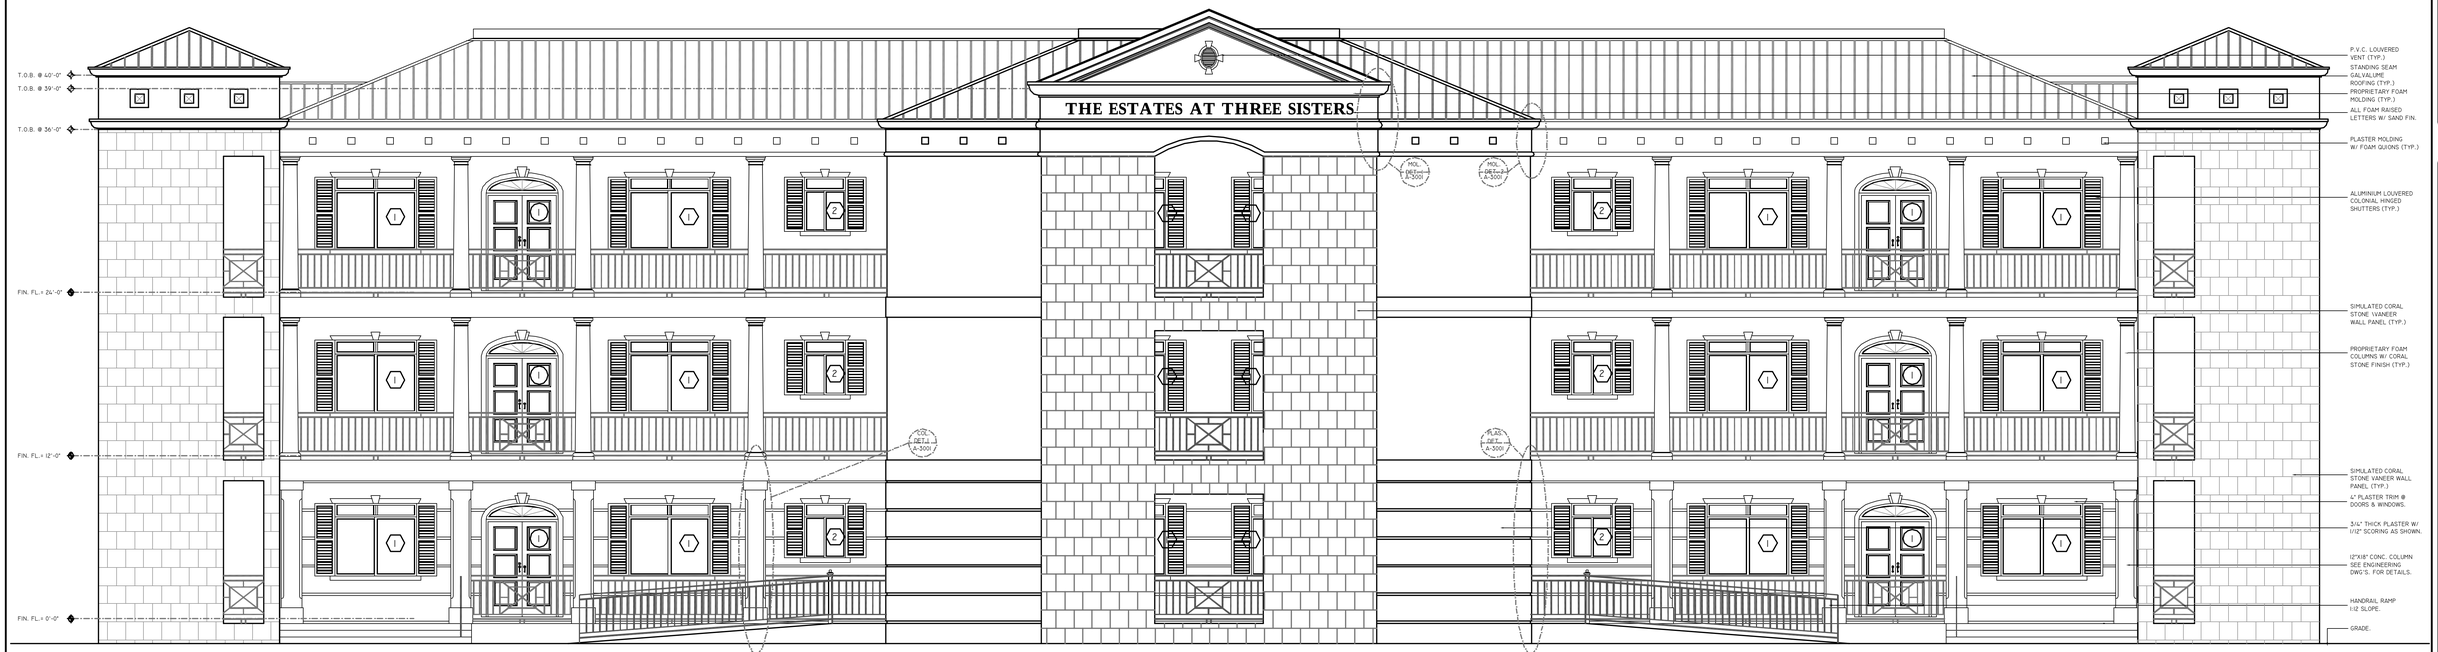

PROPOSED FRONT ELEVATION:

SCALE: 1/4"=1'-0"

PROPOSED REAR ELEVATION:

SCALE: 1/4"=1'-0"

SCALE: 1/4"=1'-0"

DATE: JAN.28,2007.

PLOT: JAN.28,2007.

PROJECT NUMBER: DG-2201-02-03

DRAWN BY:

CHECKED BY: C. HEPBURN.

DRAWING NUMBER: DD-2000

Project Name:
PROPOSED CONDOMINIUMS FOR THREE SISTERS RESORT LTD.

Drawing Title:
PROPOSED FRONT AND REAR ELEVATIONS.

THE DESIGN GROUP LTD., ARCHITECTS.
ARCHITECTURE • SPACE PLANNING • INTERIOR DESIGN • CONSULTING
HALLSBURY COMMERCIAL CENTER, SUITE #2
VILLAGE ROAD, NASSAU, BAHAMAS
P.O.BOX CR-54090
PH. 242-394-5166 • FAX. 242-394-5167

REVISIONS: